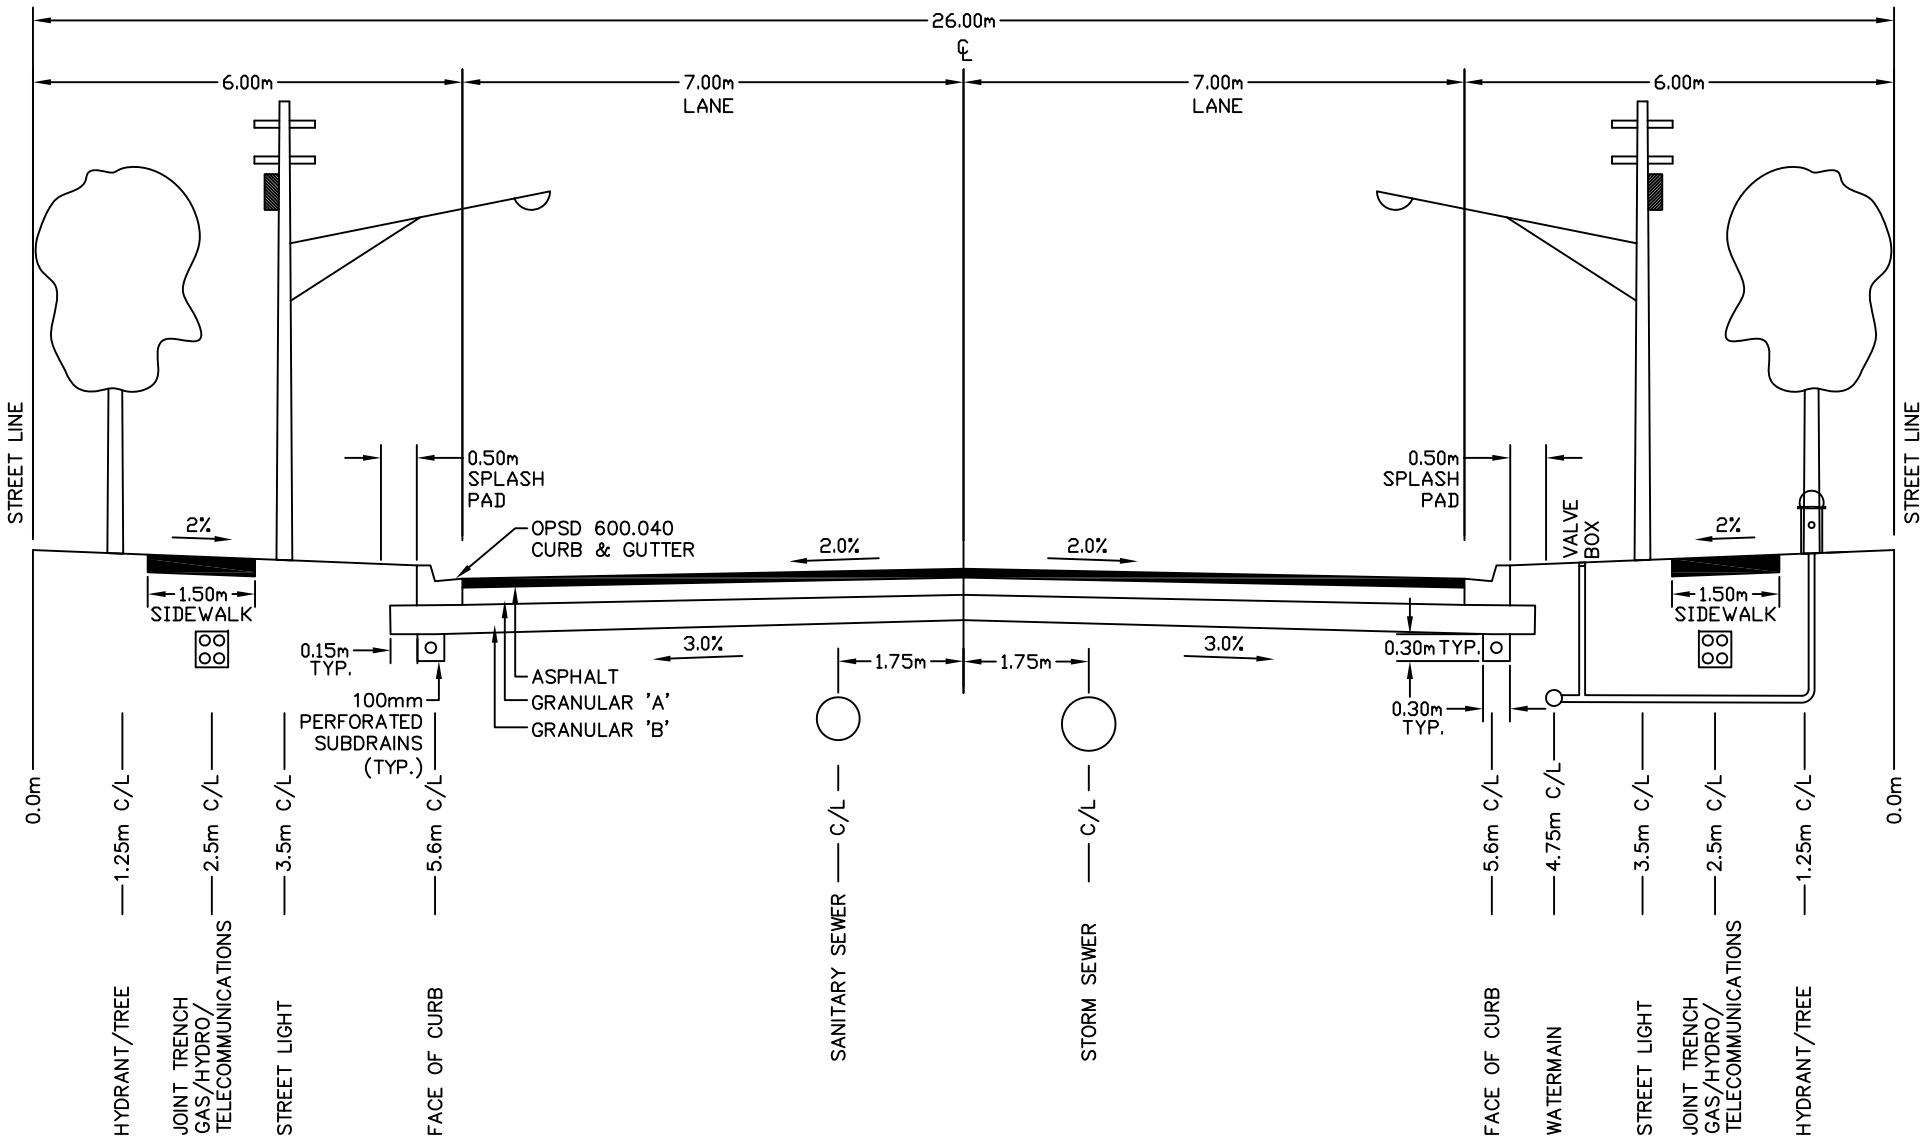

NOTES:
1. PAVEMENT DESIGN SHALL CONFORM TO MINIMUM BWG DESIGN STANDARDS AND/OR APPROVED GEOTECHNICAL REPORT
2. ACTIVELY GROWING NO.1 NURSERY SOD TO BE LAID ON 100mm OF TOPSOIL PROPERLY GRADED AND ROLLED
3. TREES TO BE HAND DUG
4. DEPTH OF COVER ON ALL MUNICIPAL INFRASTRUCTURE SHALL CONFORM TO MINIMUM BWG DESIGN STANDARDS
5. BOULEVARDS SHALL SLOPE AT 2% MINIMUM TO 5% MAXIMUM

TOWN OF BRADFORD WEST GWILLIMBURY

COLLECTOR ROAD

26.0m R.O.W. – 14.0m ROAD

SCALE: N.T.S.

LAST REVISED: SEPT 2014

STD.DWG. B117